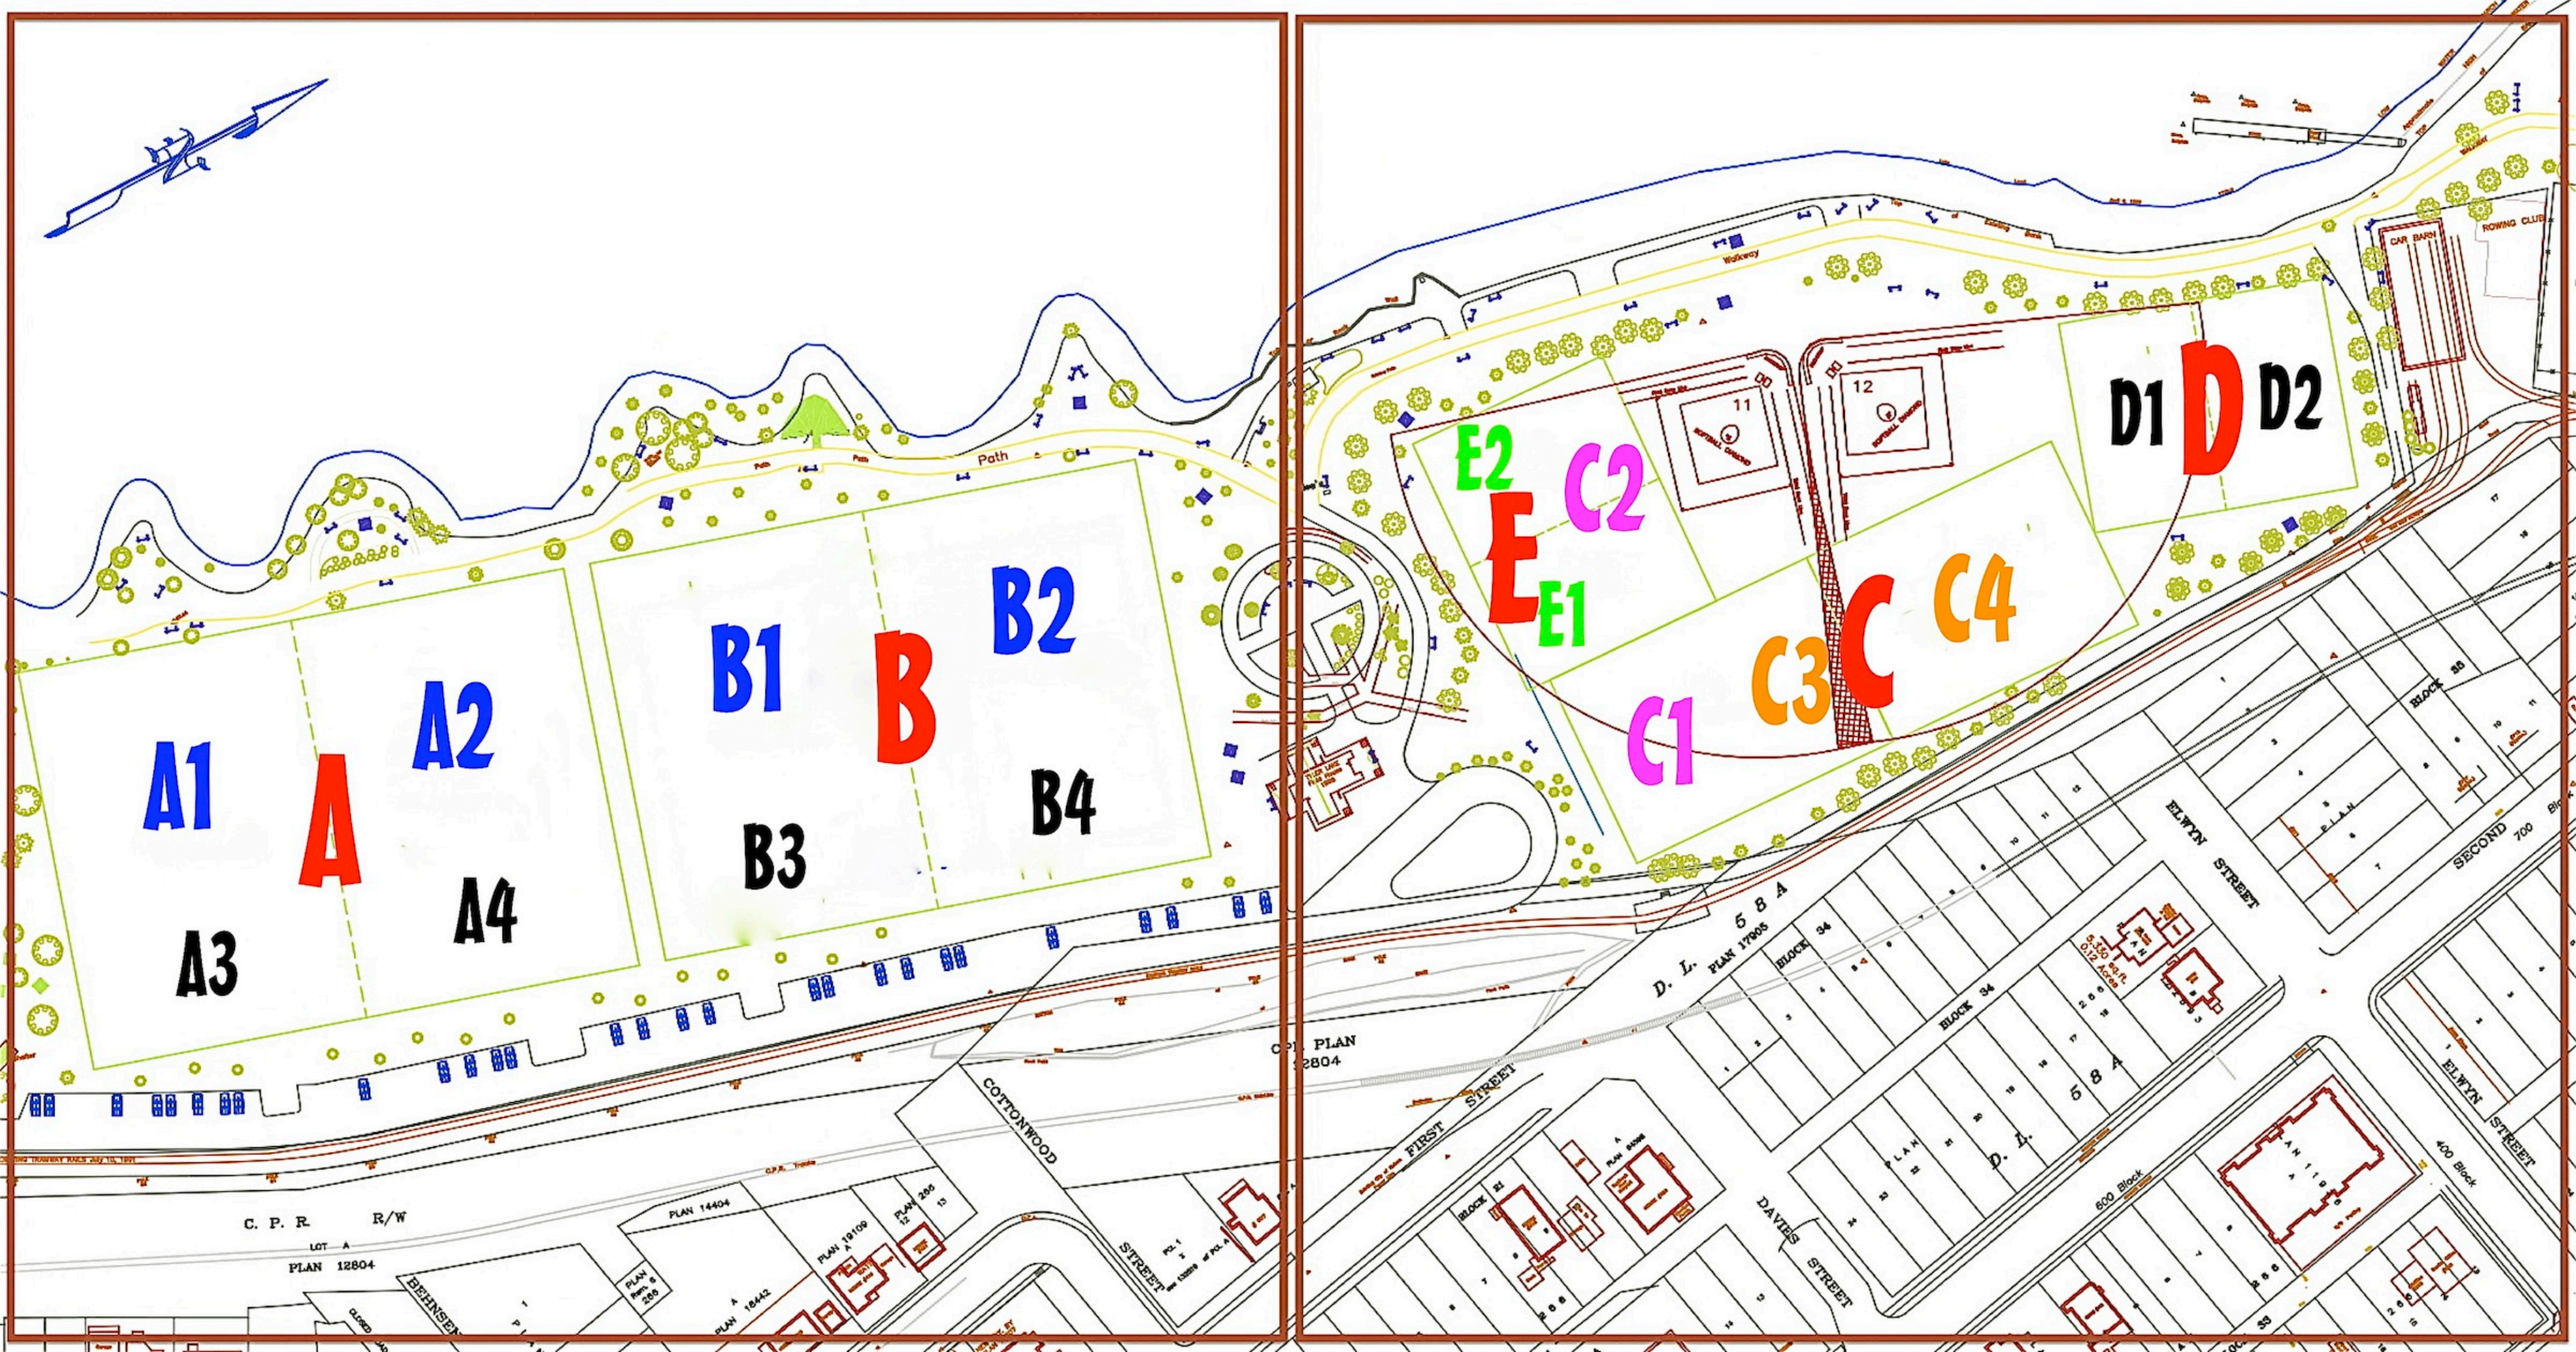
A1
A2
A3
A4
A
B1
B2
B3
B4
B
C1
C2
C3
C4
C
D1
D2
D
E1
E2
E
Path
Walkway
ROWING CLUB
CAR BARN
ASPHALT CONCRETE
11
12
ELWYN STREET
SECOND
FIRST STREET
COTTONWOOD
STREET
DAVIES STREET
C. P. R. R/W
LOT A
PLAN 12804
PLAN 14404
PLAN 19109
PLAN 18442
PLAN 17908
BLOCK 34
BLOCK 35
600 Block
400 Block
D. L. 584